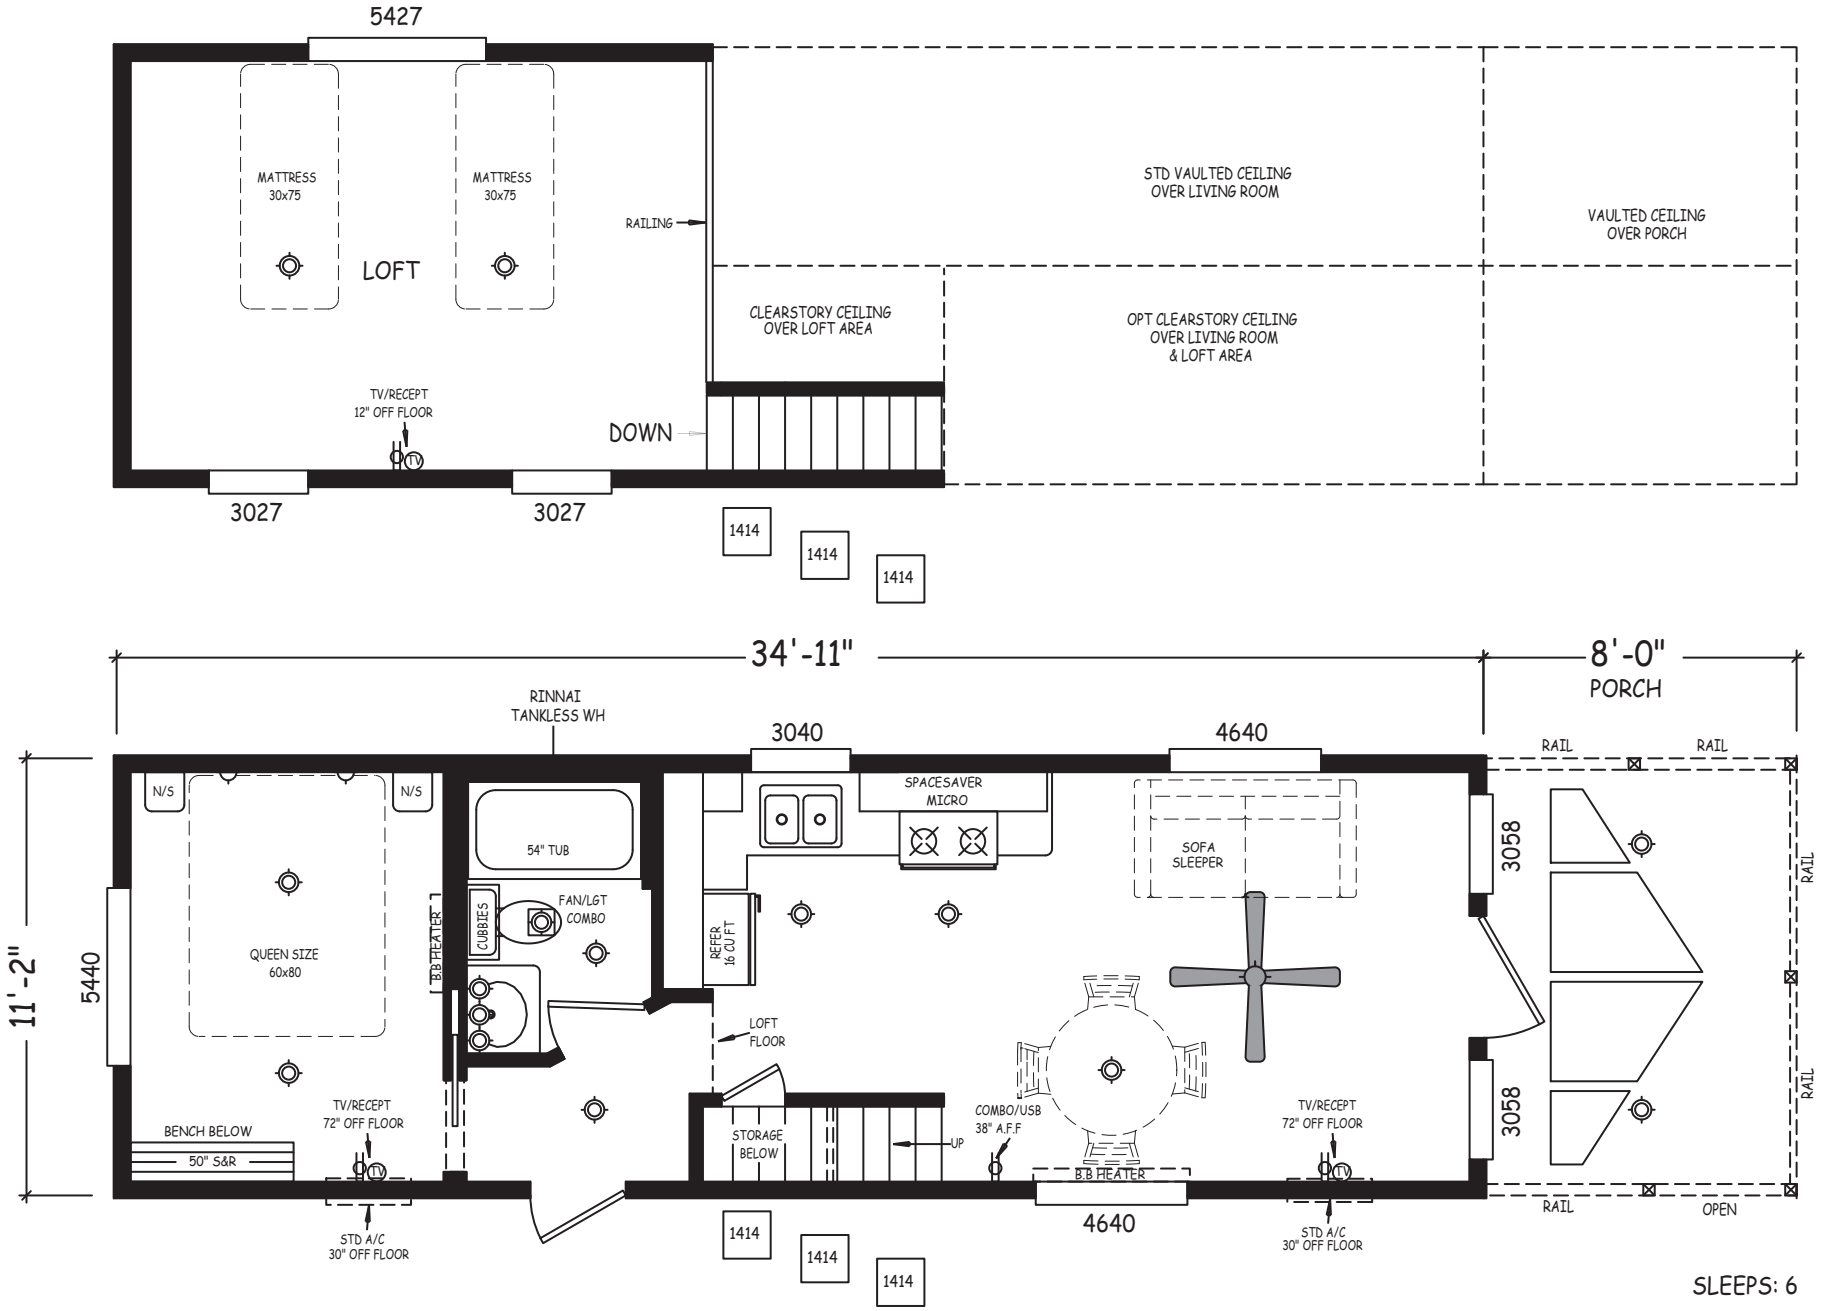
5427
MATTRESS
30x75
MATTRESS
30x75
LOFT
RAILING
STD VAULTED CEILING
OVER LIVING ROOM
VAULTED CEILING
OVER PORCH
CLEARSTORY CEILING
OVER LOFT AREA
OPT CLEARSTORY CEILING
OVER LIVING ROOM
& LOFT AREA
TV/RECEPT
12" OFF FLOOR
DOWN
3027
3027
1414
1414
1414
34'-11"
8'-0"
PORCH
RINNAI
TANKLESS WH
3040
4640
RAIL
RAIL
N/S
N/S
54" TUB
SPACESAVER
MICRO
SOFA
SLEEPER
3058
RAIL
QUEEN SIZE
60x80
CUBBIES
FAN/LGT
COMBO
B.B HEATER
REFER
16 CU FT
11'-2"
5440
LOFT
FLOOR
BENCH BELOW
50" S&R
TV/RECEPT
72" OFF FLOOR
STORAGE
BELOW
UP
COMBO/USB
38" A.F.F
B.B HEATER
4640
TV/RECEPT
72" OFF FLOOR
3058
RAIL
RAIL
OPEN
STD A/C
30" OFF FLOOR
STD A/C
30" OFF FLOOR
1414
1414
1414
SLEEPS: 6