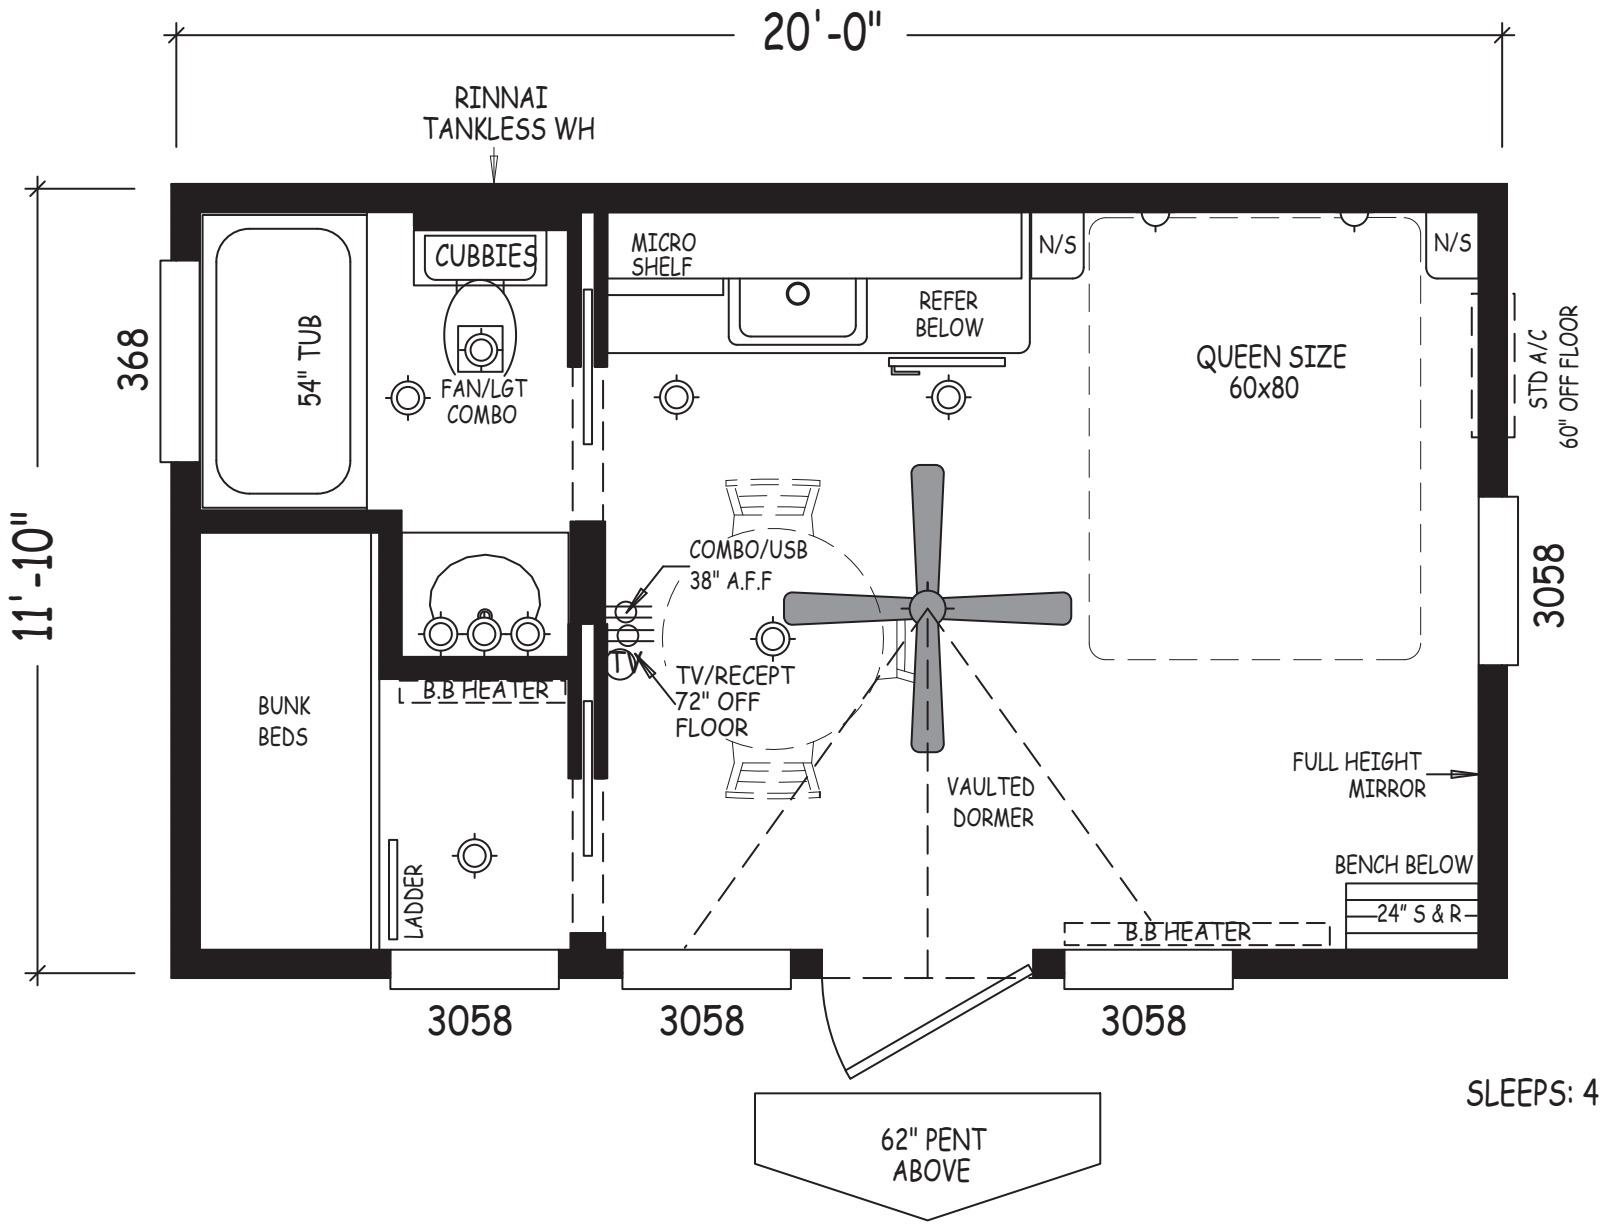
20'-0"
RINNAI
TANKLESS WH
11'-10"
368
54" TUB
CUBBIES
FAN/LGT
COMBO
MICRO
SHELF
N/S
REFER
BELOW
N/S
QUEEN SIZE
60x80
STD A/C
60" OFF FLOOR
3058
COMBO/USB
38" A.F.F
TV/RECEPT
72" OFF
FLOOR
BUNK
BEDS
B.B HEATER
LADDER
VAULTED
DORMER
FULL HEIGHT
MIRROR
BENCH BELOW
24" S & R
B.B HEATER
3058
3058
3058
62" PENT
ABOVE

SLEEPS: 4