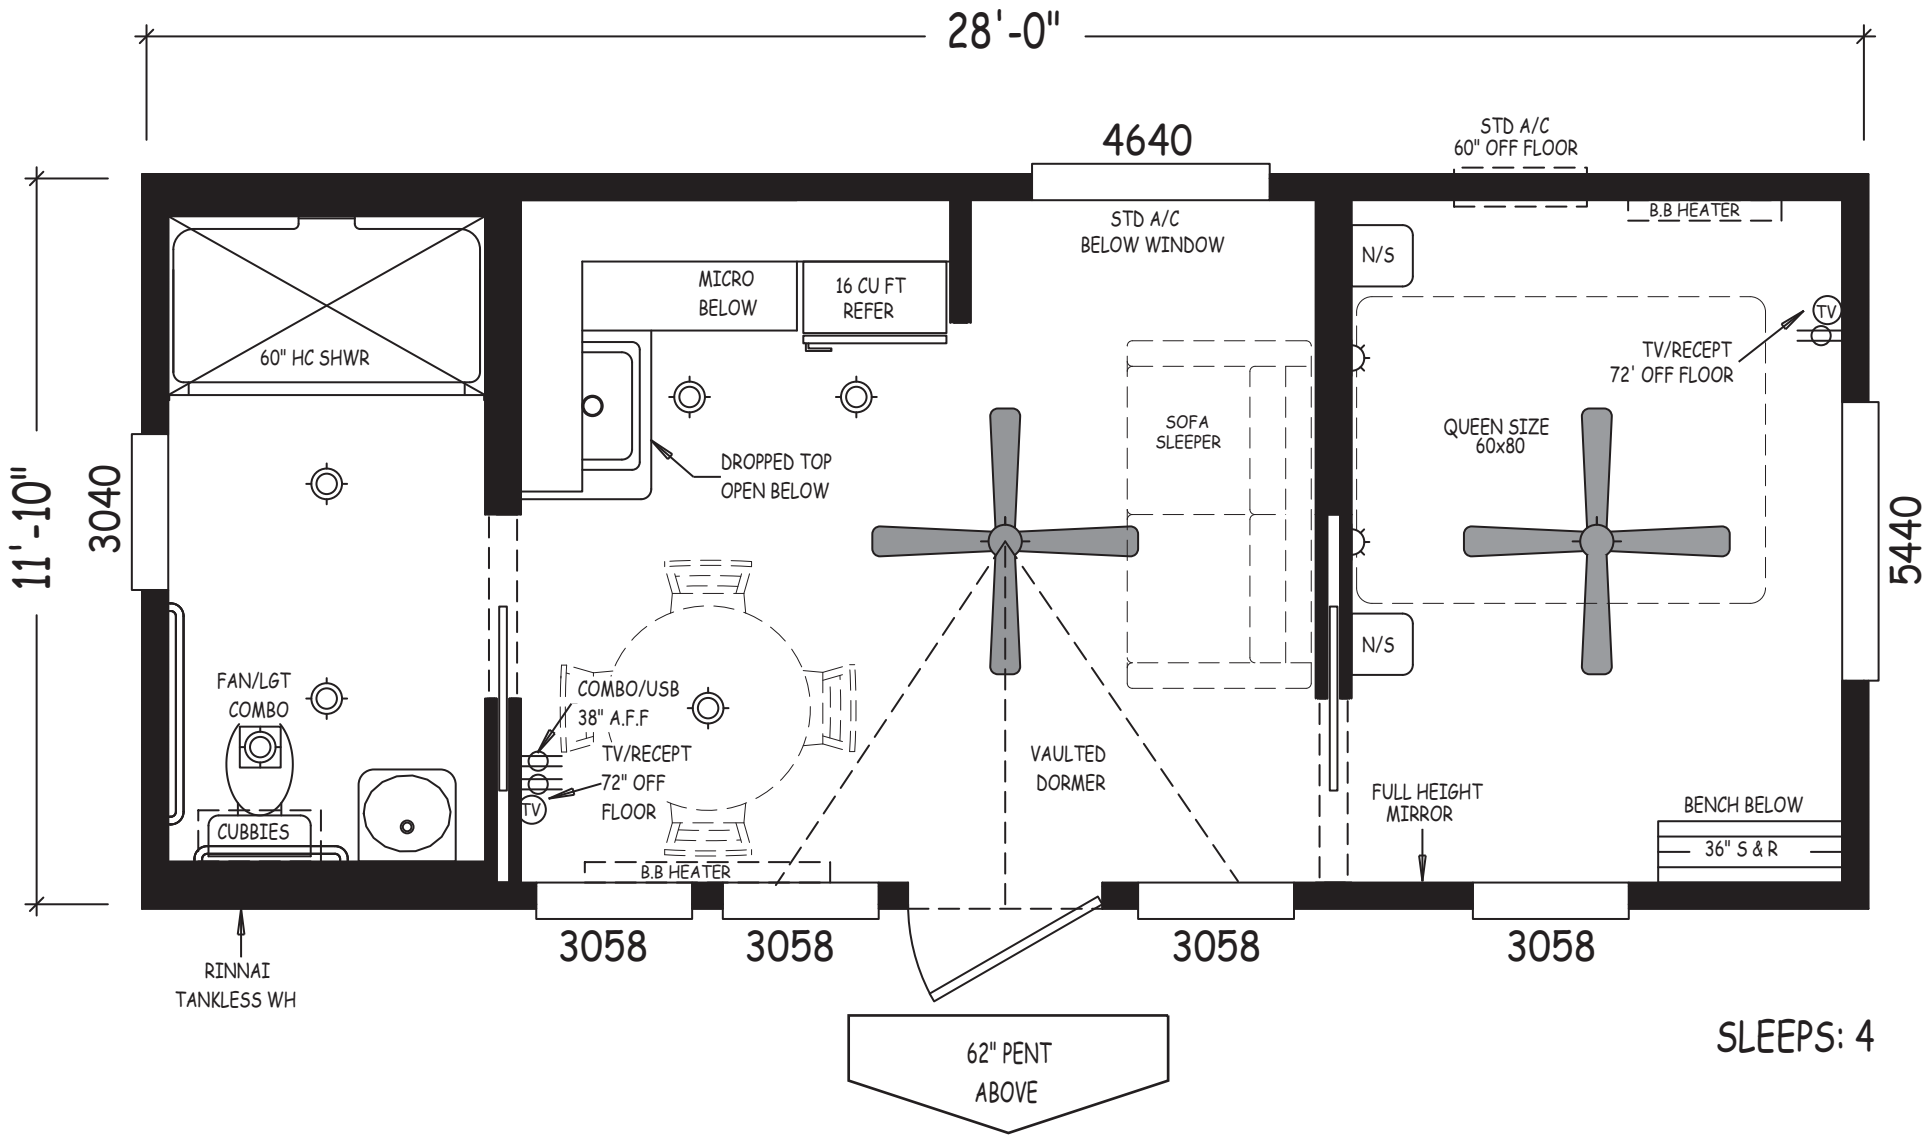
28'-0"
4640
STD A/C
60" OFF FLOOR
B.B HEATER
STD A/C
BELOW WINDOW
N/S
MICRO
BELOW
16 CU FT
REFER
60" HC SHWR
TV
TV/RECEPT
72' OFF FLOOR
SOFA
SLEEPER
QUEEN SIZE
60x80
DROPPED TOP
OPEN BELOW
11'-10"
3040
5440
N/S
FAN/LGT
COMBO
COMBO/USB
38" A.F.F
TV/RECEPT
72" OFF
FLOOR
TV
VAULTED
DORMER
FULL HEIGHT
MIRROR
BENCH BELOW
36" S & R
CUBBIES
B.B HEATER
3058
3058
3058
3058
RINNAI
TANKLESS WH
62" PENT
ABOVE

SLEEPS: 4